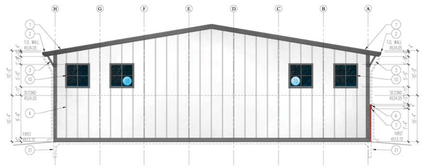

RIGHT ELEVATION (NORTH)

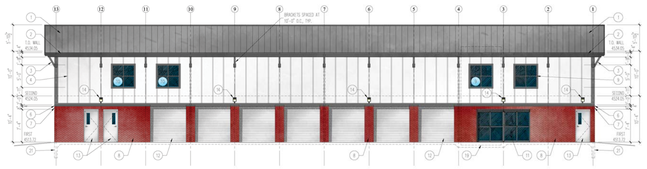

FRONT ELEVATION (EAST)

LEFT ELEVATION (SOUTH)

REAR ELEVATION (WEST)

ISSUE DATE	PROJECT NUMBER
03-08-2018	UT17006

NO.	REVISION	DATE
1	CITY COMMENTS	03-04-17
2		
3		
4		
5		
6		
7		

PLAN INFORMATION

811 BLUE STAKES OF UTAH
UTILITY NOTIFICATION CENTER, INC
1-800-662-4111
www.bluestakes.org

N

0' 10' 20' 40' 80'
GRAPHIC SCALE: 1" = 20'

PROJECT INFORMATION

SANDY STORAGE BUILDING

8838 SOUTH 700 EAST
SANDY, UTAH

DEVELOPER / PROPERTY OWNER / CLIENT

Developer / Property Owner:
DAVE RICHARDS
PHONE: (435) 901 0201

Client / Engineer:
BENCHMARK CIVIL
BENCHMARK ENGINEERING & LAND SURVEYING
9130 SOUTH STATE STREET SUITE #100
SANDY, UTAH 84070 (801) 542-7192
WWW.BENCHMARKCIVIL.COM

LANDSCAPE ARCHITECT / PLANNER

PKJ DESIGN GROUP
PKJ DESIGN GROUP L.L.C.
3450 N. TRIUMPH BLVD. SUITE 102
LEHI, UTAH 84043 (801) 960-2698
www.pkjdesigngroup.com

LICENSE STAMP

LANDSCAPE ARCHITECT — JASON T. PITTS — 7801 — STATE OF UTAH — 03-30-2017

PM:	JTA
DRAWN:	KBA
CHECKED:	TM
PLOT DATE:	4/25/2018

LANDSCAPE PLAN

PRELIMINARY PLANS NOT FOR CONSTRUCTION

LP-COLOR