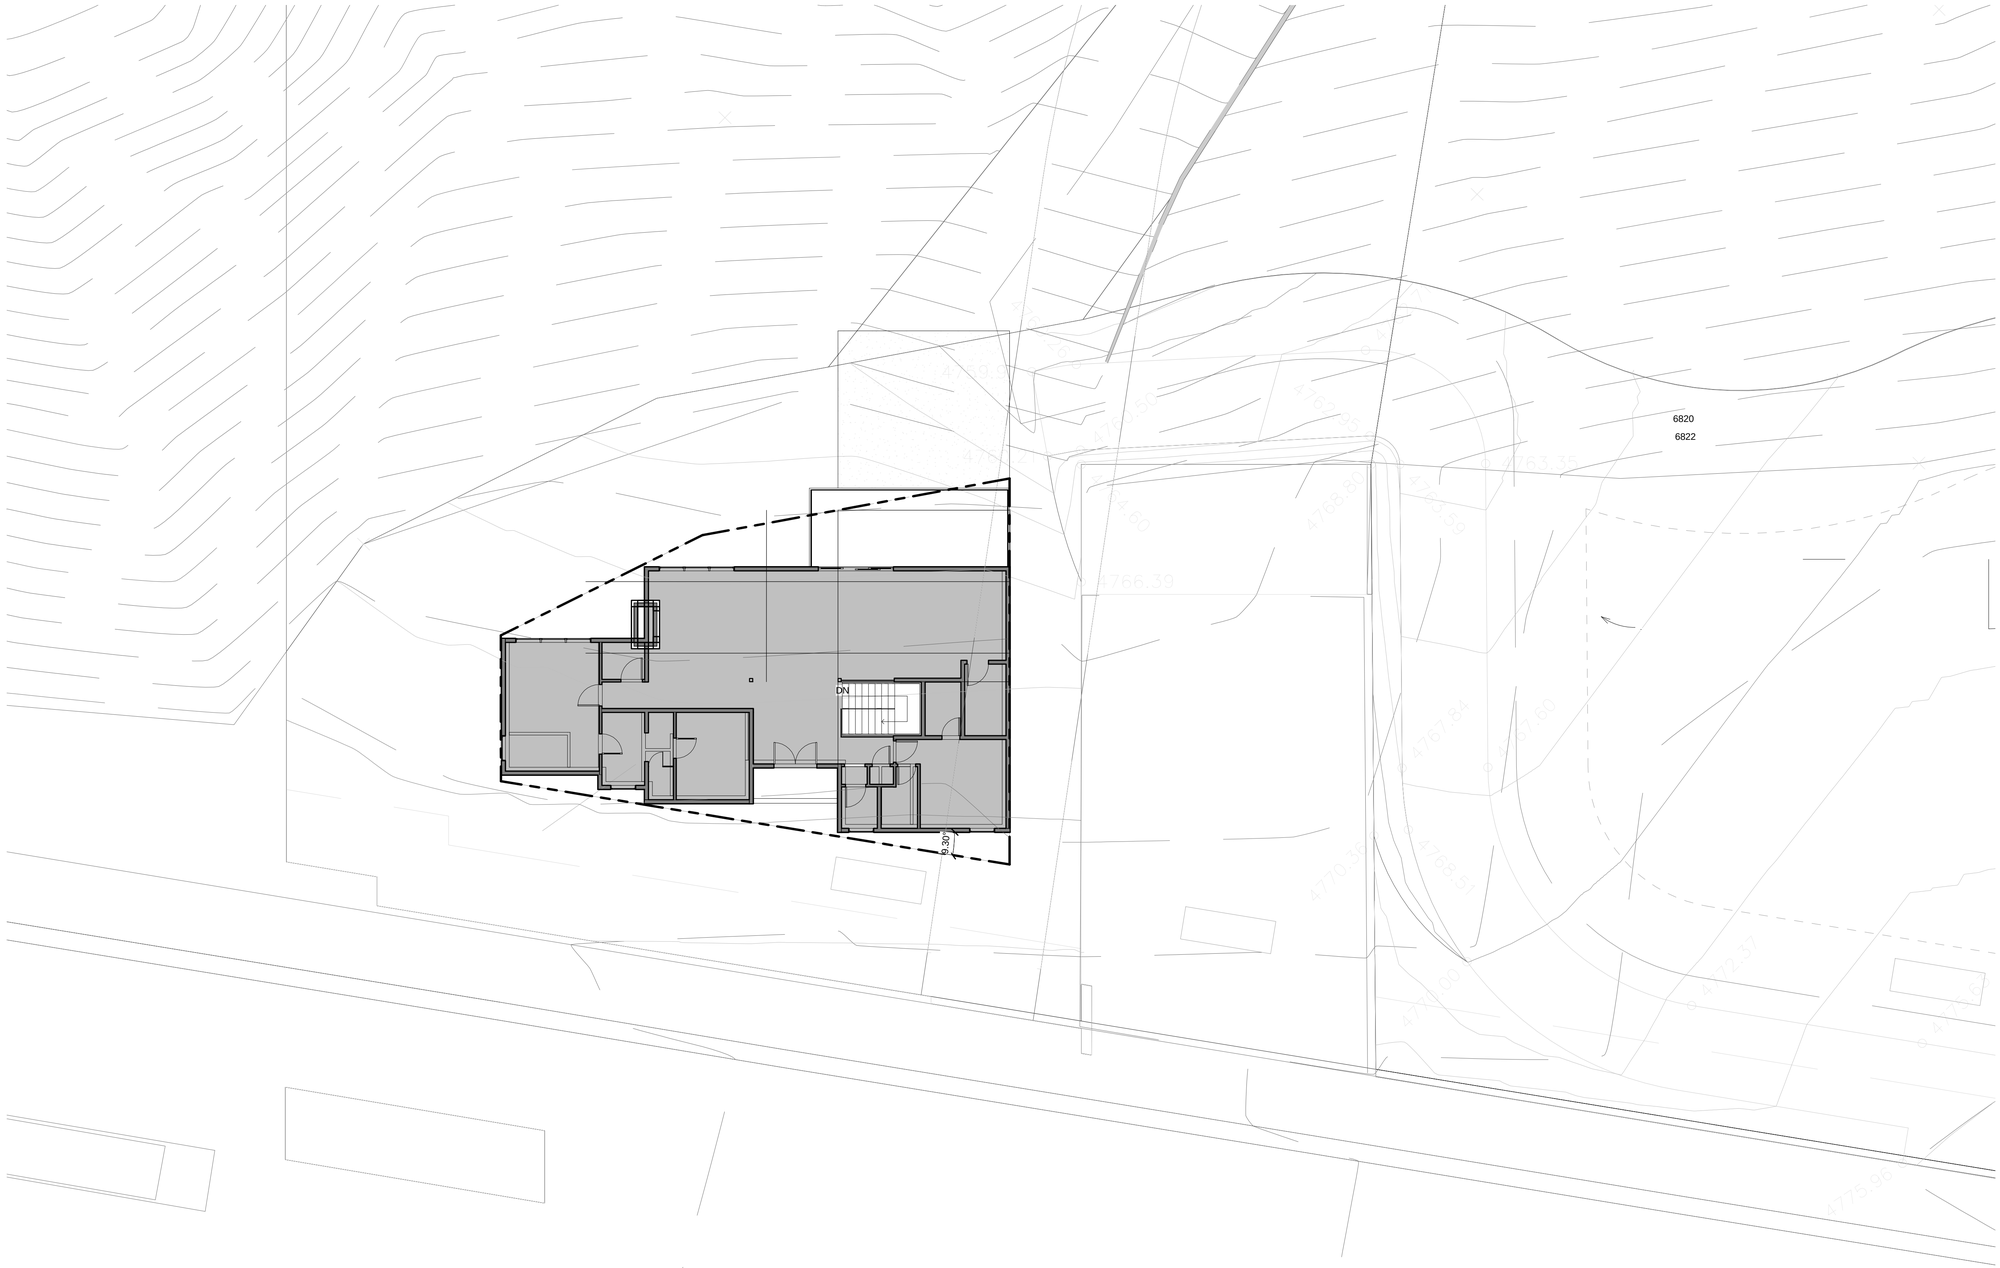

1 Site Plan
1" = 10'-0"

Mendenhall Architecture & Design, llc

4635 SOUTH HIGHLAND DR.
Holladay, UT 84117
801.277.2935

THE DESIGNS SHOWN AND DESCRIBED HEREIN INCLUDING ALL TECHNICAL DRAWINGS, GRAPHIC REPRESENTATION AND MODLS THEREOR, ARE PROPRIETARY AND CAN NOT BE COPIED, DUPLICATED OR COMMERCIALLY EXPLOITED IN WHOLE OR IN PART WITHOUT THE SOLE AND EXPRESS WRITTEN PERMISSTION FROM MENDENHALL ARCHITECTURE & DESIGN LLC.

THESE DRAWINGS ARE AVAILABLE FOR LIMITED REVIEW AND EVALUATION BY CLIENTS, CONSULTANTS, CONTRACTORS, GOVENRMENTAL AGENCIES, VENDORS AND OFFICE PERSONNEL ONLY IN ACCORDANCE WITH THIS NOTICE.

project:
RESIDENCE
1700 EAST DIMPLE DELL ROAD
SANDY, UTAH 84000

revisions:

DATE	MARK	DESCRIPTION

Project number	Project Number
Date	Issue Date
Drawn by	Author
Checked by	Checker

SITE PLAN

A0.1

3/27/2018 2:31:10 PM